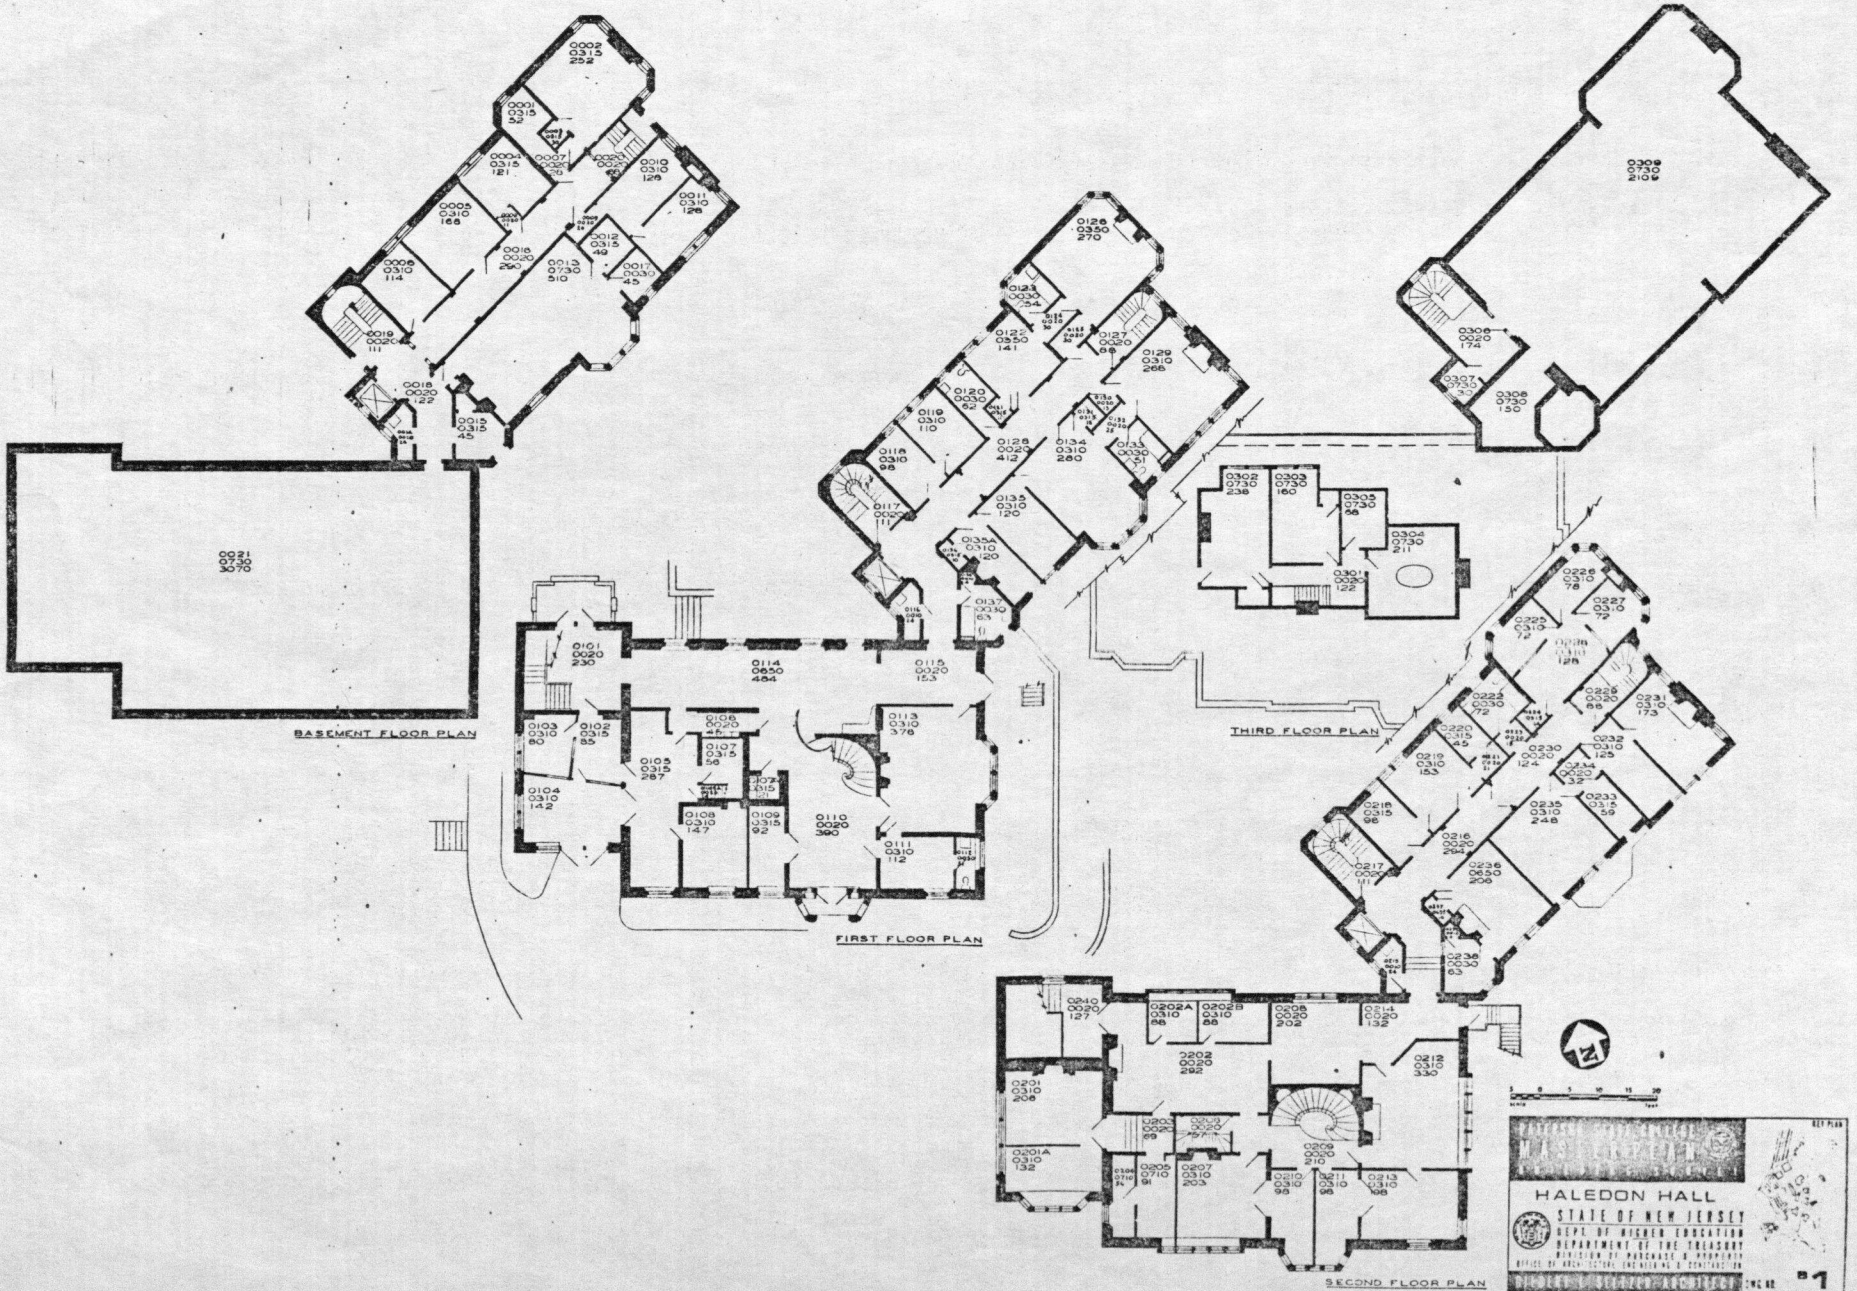
BASEMENT FLOOR PLAN
FIRST FLOOR PLAN
THIRD FLOOR PLAN
SECOND FLOOR PLAN
HALEDON HALL
STATE OF NEW JERSEY
DEPT. OF HIGHER EDUCATION
DEPARTMENT OF THE TREASURY
DIVISION OF PURCHASE & PROPERTY
OFFICE OF ARCHITECTURE ENGINEERING & CONSTRUCTION
B1